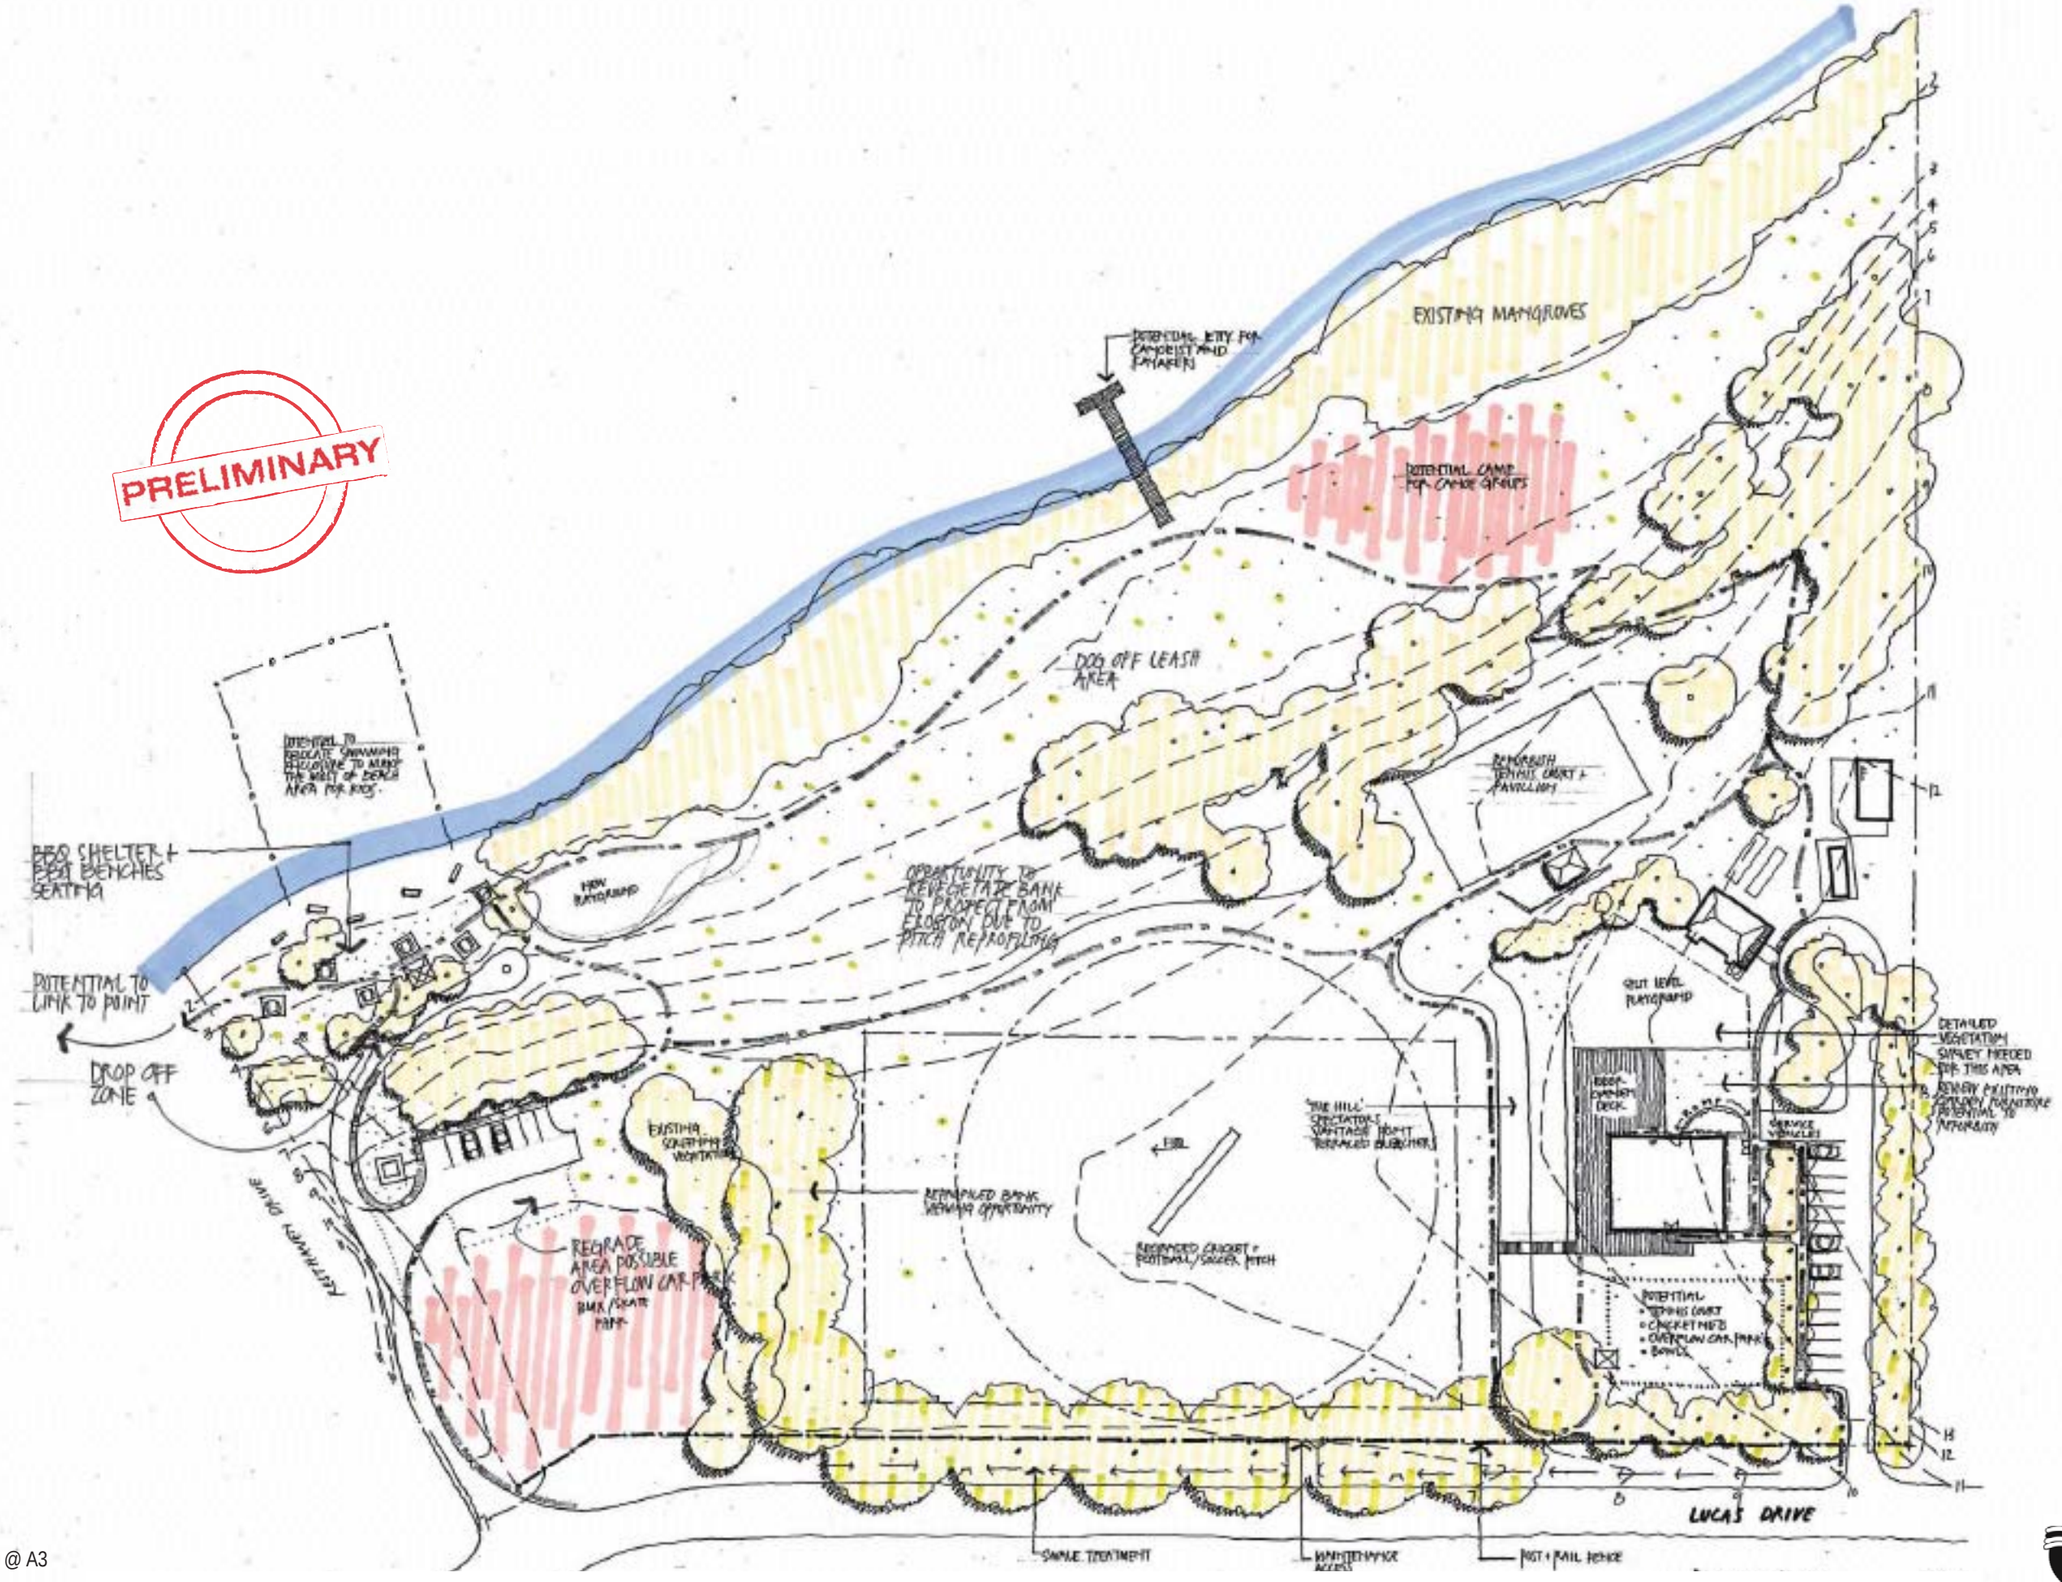

1:1000 @ A3

smbi south moreton bay islands : pioneer park : lamb island : preliminary landscape concept plan

Redland CITY COUNCIL

verge URBAN LANDSCAPE ARCHITECTURE